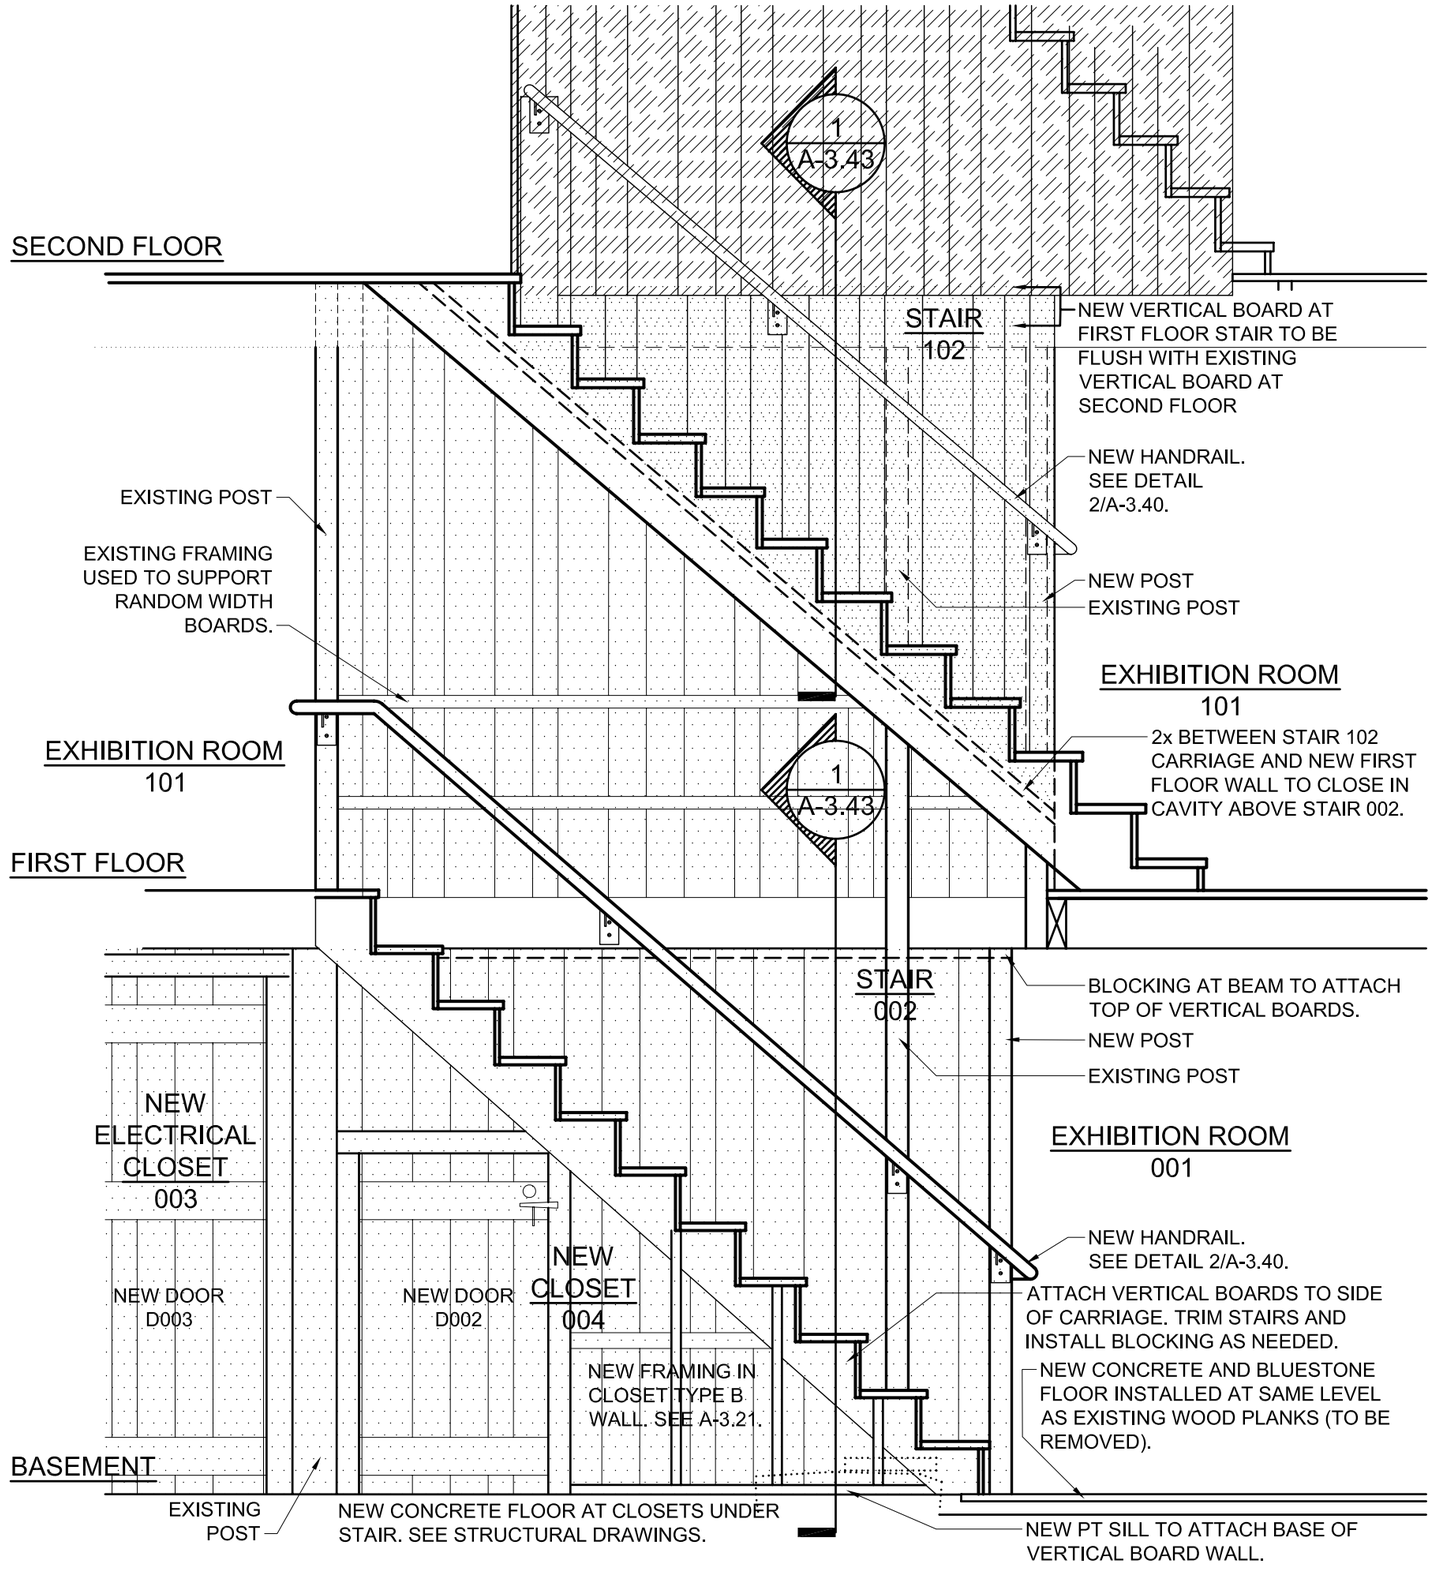
SECOND FLOOR
1
A-3.43
STAIR
102
NEW VERTICAL BOARD AT FIRST FLOOR STAIR TO BE FLUSH WITH EXISTING VERTICAL BOARD AT SECOND FLOOR
NEW HANDRAIL. SEE DETAIL 2/A-3.40.
EXISTING POST
EXISTING FRAMING USED TO SUPPORT RANDOM WIDTH BOARDS.
NEW POST
EXISTING POST
EXHIBITION ROOM
101
2x BETWEEN STAIR 102 CARRIAGE AND NEW FIRST FLOOR WALL TO CLOSE IN CAVITY ABOVE STAIR 002.
EXHIBITION ROOM
101
1
A-3.43
FIRST FLOOR
STAIR
002
BLOCKING AT BEAM TO ATTACH TOP OF VERTICAL BOARDS.
NEW POST
EXISTING POST
NEW ELECTRICAL CLOSET
003
EXHIBITION ROOM
001
NEW HANDRAIL. SEE DETAIL 2/A-3.40.
NEW DOOR
D003
NEW DOOR
D002
NEW CLOSET
004
ATTACH VERTICAL BOARDS TO SIDE OF CARRIAGE. TRIM STAIRS AND INSTALL BLOCKING AS NEEDED.
NEW FRAMING IN CLOSET TYPE B WALL. SEE A-3.21.
NEW CONCRETE AND BLUESTONE FLOOR INSTALLED AT SAME LEVEL AS EXISTING WOOD PLANKS (TO BE REMOVED).
BASEMENT
EXISTING POST
NEW CONCRETE FLOOR AT CLOSETS UNDER STAIR. SEE STRUCTURAL DRAWINGS.
NEW PT SILL TO ATTACH BASE OF VERTICAL BOARD WALL.