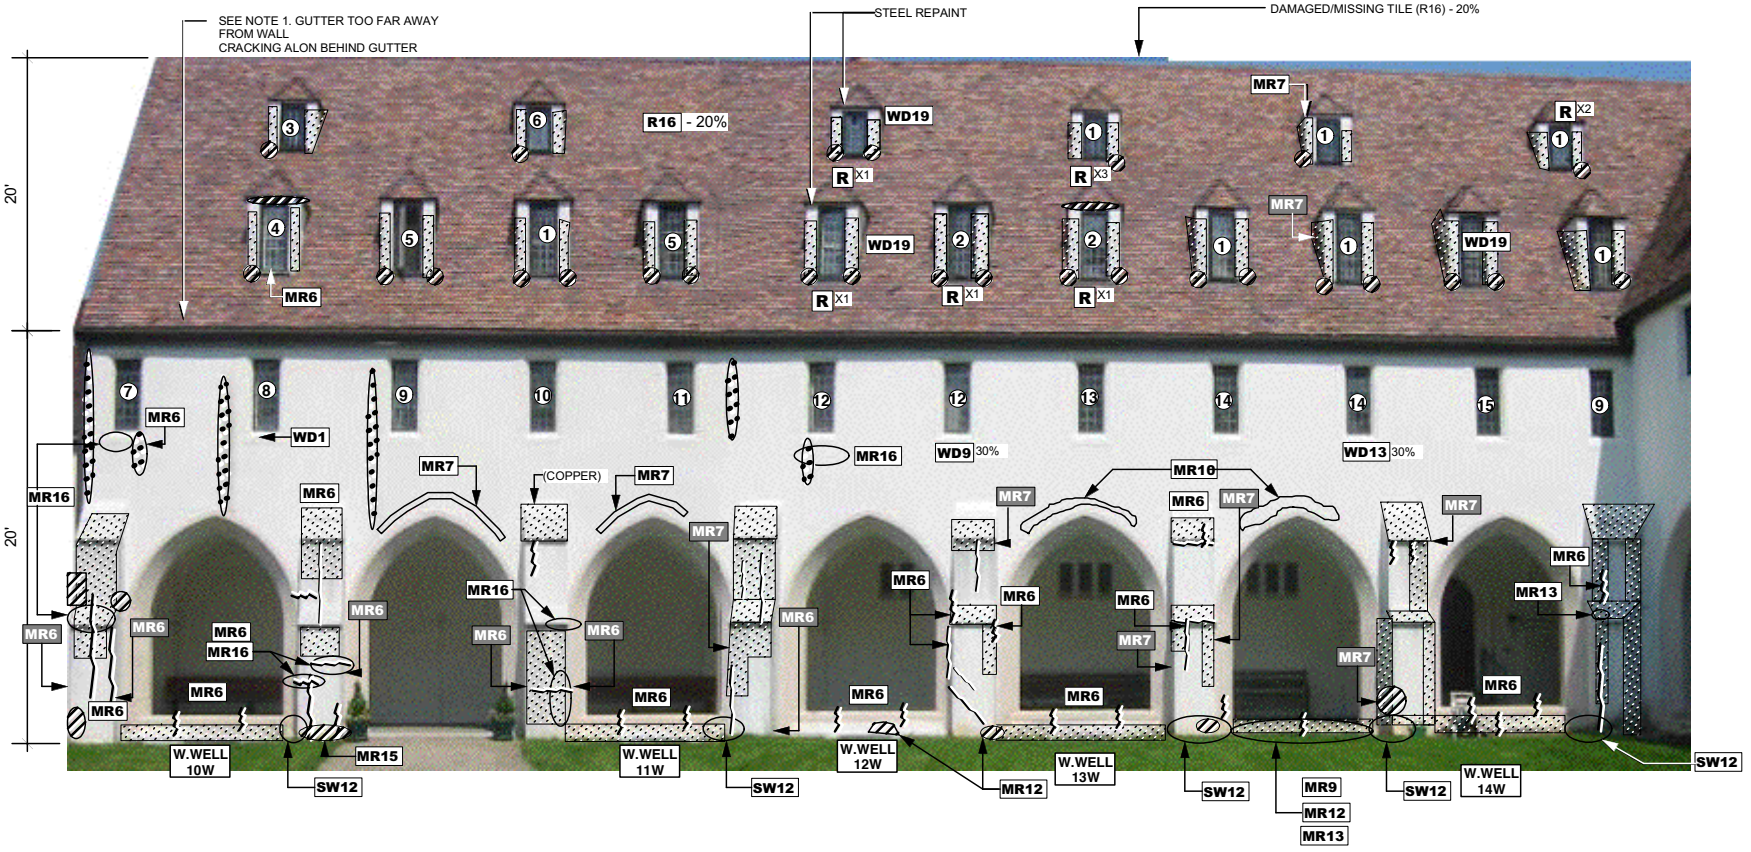
SEE NOTE 1. GUTTER TOO FAR AWAY
FROM WALL
CRACKING ALON BEHIND GUTTER
STEEL REPAINT
DAMAGED/MISSING TILE (R16) - 20%
20'
20'
R16 - 20%
WD19
R X1
R X3
R X2
MR7
MR6
WD1
MR16
WD9 30%
WD13 30%
MR10
(COPPER)
MR13
MR15
W.WELL 10W
W.WELL 11W
W.WELL 12W
W.WELL 13W
W.WELL 14W
SW12
MR12
MR9
MR13